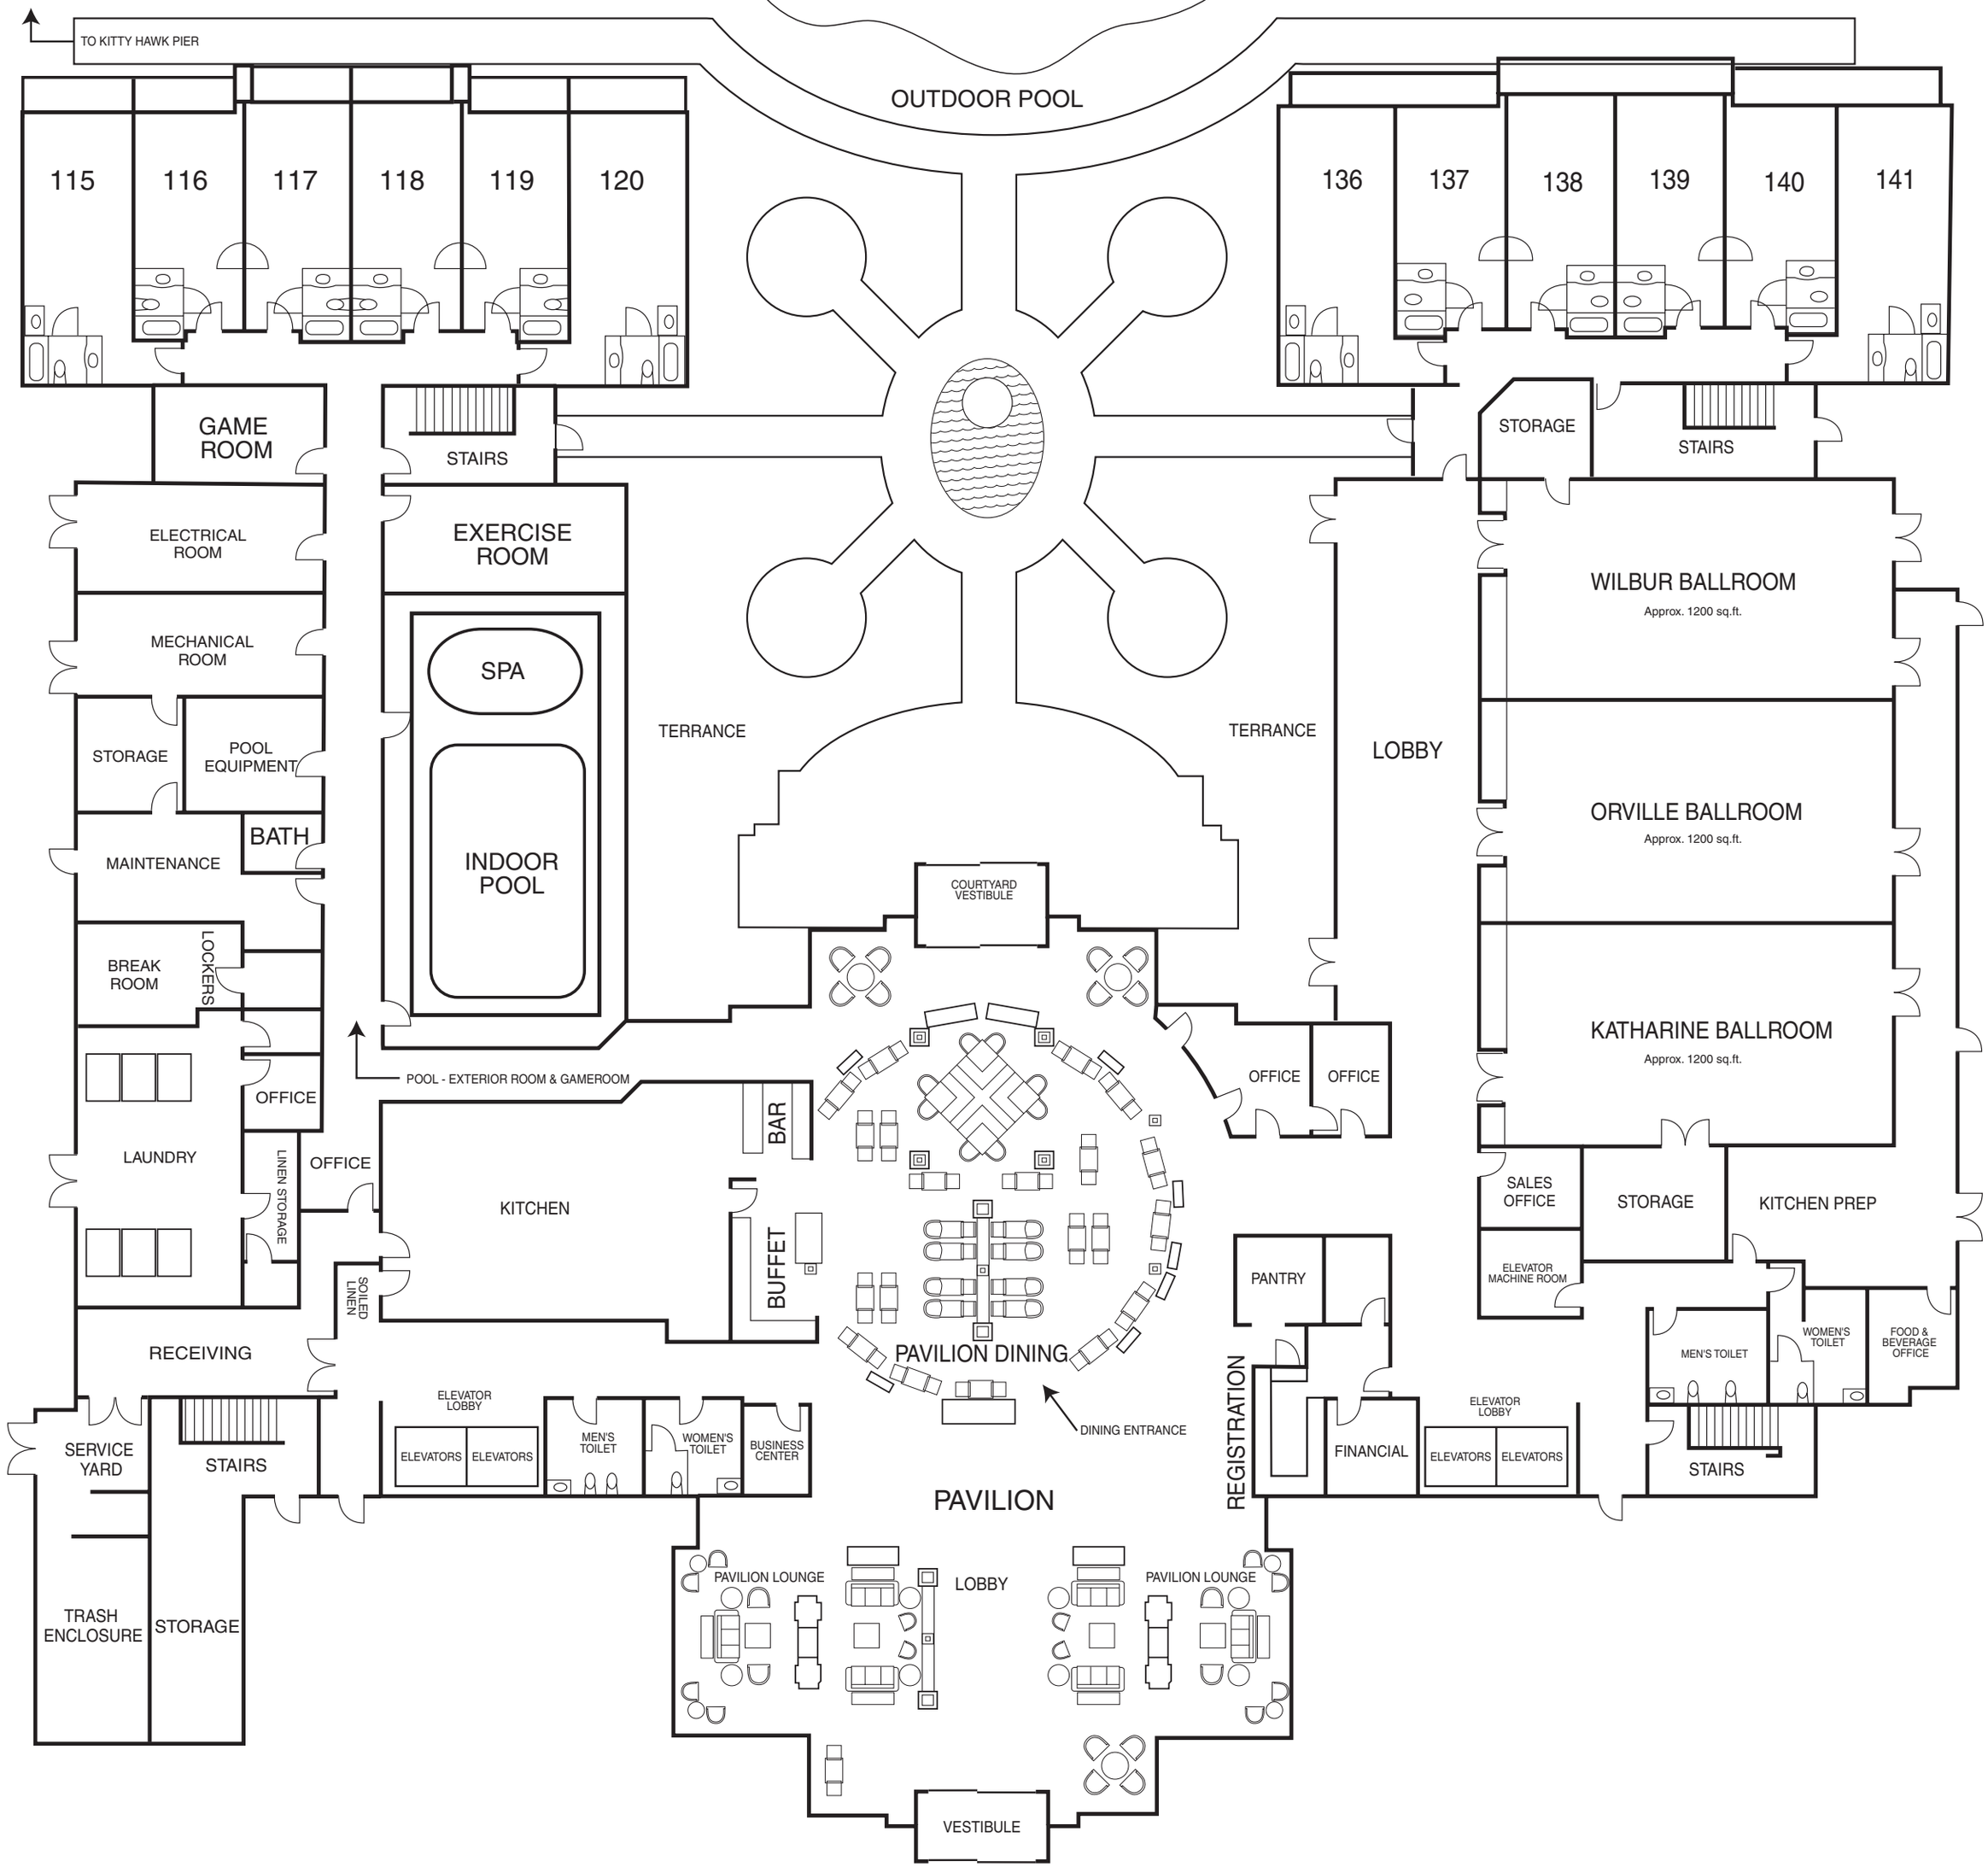
TO KITTY HAWK PIER
OUTDOOR POOL
115
116
117
118
119
120
136
137
138
139
140
141
GAME ROOM
STAIRS
STORAGE
STAIRS
ELECTRICAL ROOM
EXERCISE ROOM
WILBUR BALLROOM
Approx. 1200 sq.ft.
MECHANICAL ROOM
SPA
TERRANCE
TERRANCE
LOBBY
STORAGE
POOL EQUIPMENT
ORVILLE BALLROOM
Approx. 1200 sq.ft.
BATH
MAINTENANCE
INDOOR POOL
COURTYARD VESTIBULE
BREAK ROOM
LOCKERS
KATHARINE BALLROOM
Approx. 1200 sq.ft.
POOL - EXTERIOR ROOM & GAMEROOM
OFFICE
OFFICE
OFFICE
BAR
LAUNDRY
LINEN STORAGE
OFFICE
KITCHEN
SALES OFFICE
STORAGE
KITCHEN PREP
BUFFET
PANTRY
ELEVATOR MACHINE ROOM
SOILED LINEN
RECEIVING
PAVILION DINING
MEN'S TOILET
WOMEN'S TOILET
FOOD & BEVERAGE OFFICE
ELEVATOR LOBBY
DINING ENTRANCE
REGISTRATION
ELEVATOR LOBBY
SERVICE YARD
STAIRS
ELEVATORS
ELEVATORS
MEN'S TOILET
WOMEN'S TOILET
BUSINESS CENTER
FINANCIAL
ELEVATORS
ELEVATORS
STAIRS
PAVILION
PAVILION LOUNGE
LOBBY
PAVILION LOUNGE
TRASH ENCLOSURE
STORAGE
VESTIBULE